STATE	PROJECT NO.	SECTION NO.	SHEET NO.
ND	PROJECT NUMBER	20	4

	Dimensions						Quantities		
Location	Culvert Diameter (inches)	L (feet)	W1 (feet)	W2 (feet)	Riprap Depth, D (inches)	Riprap Grade	Geosynthetic Material Type RR (SY)	Riprap Grade II (CY)	Riprap Grade III (CY)
XXXX	XX	XX	XX	XX	XX	XX	XX	XX	XX
TOTAL							XXX	XXX	XXX

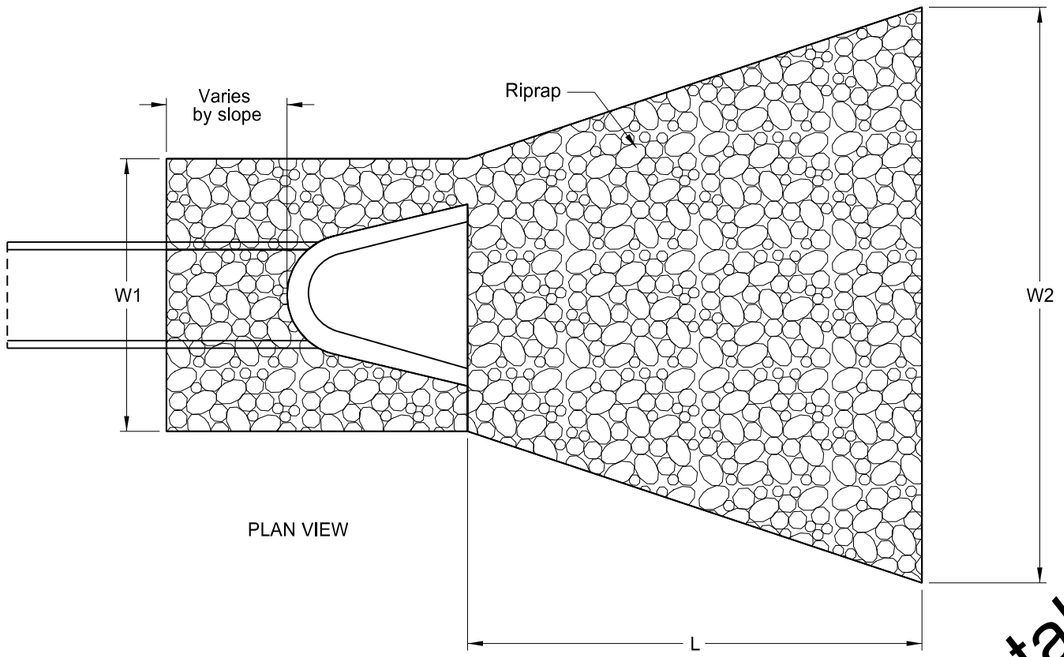

PLAN VIEW

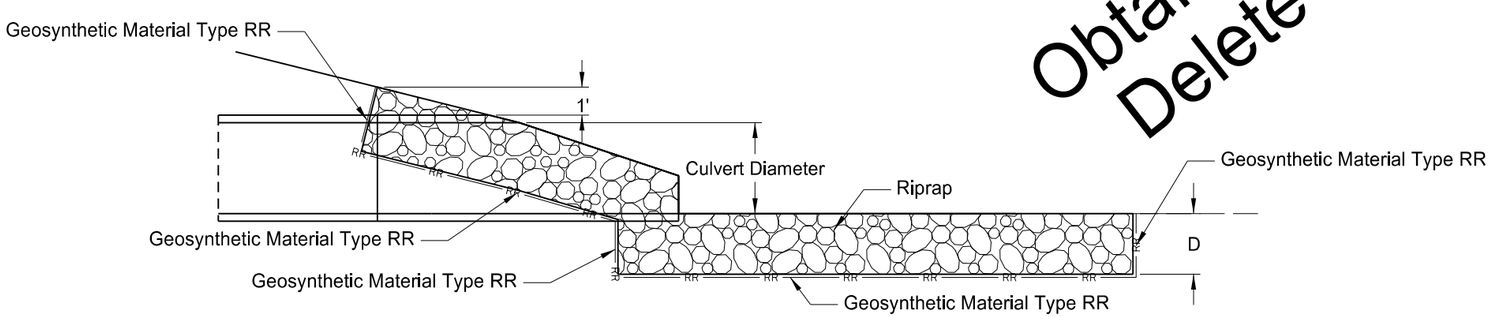

PROFILE VIEW

Obtain table data from hydraulics report.
Delete this text before using drawing.

Riprap at Pipe Outlets

Project Description

Project Location

This document is preliminary and not for construction or implementation purposes.

PRELIMINARY