STATE	PROJECT NO.	SECTION NO.	SHEET NO.
ND	Project Number	80	page

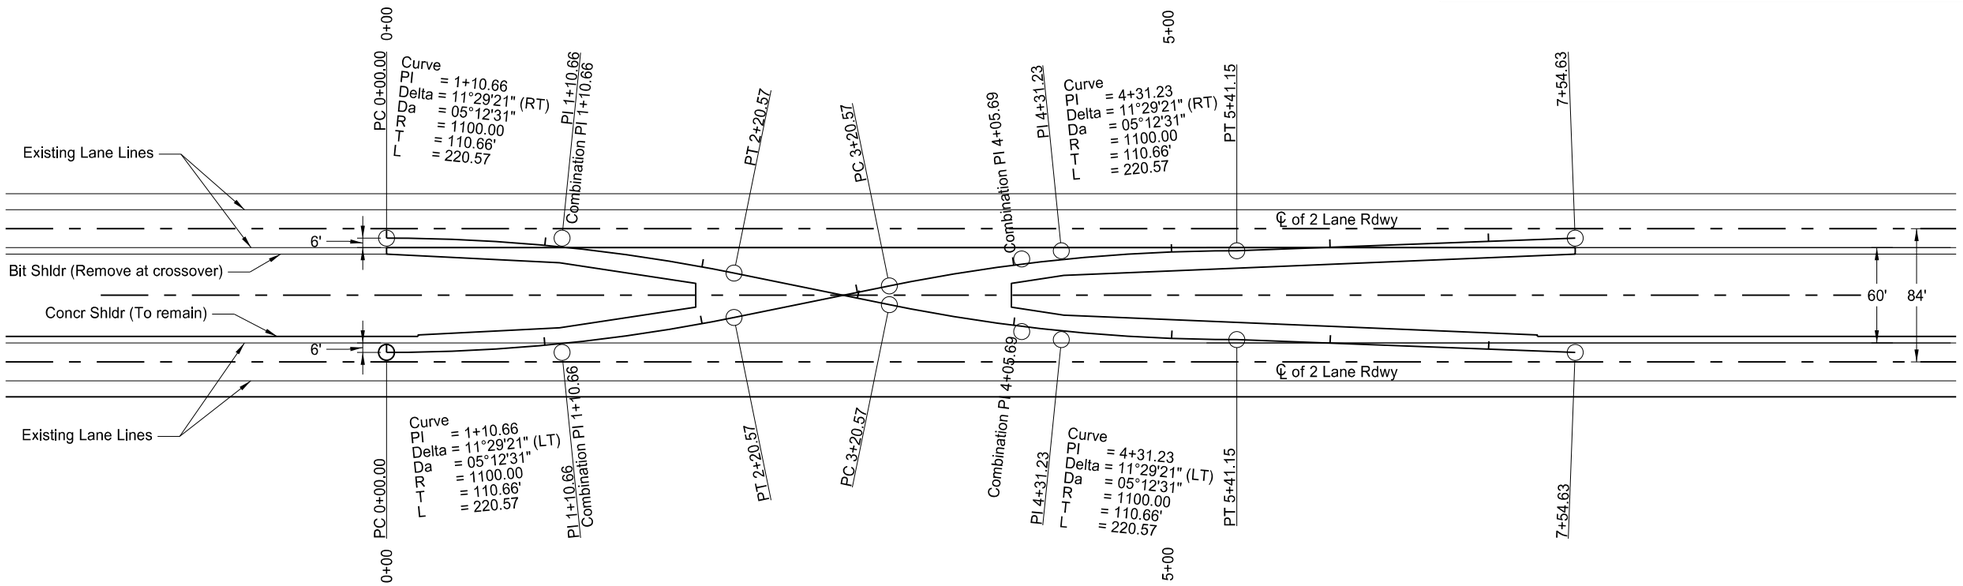

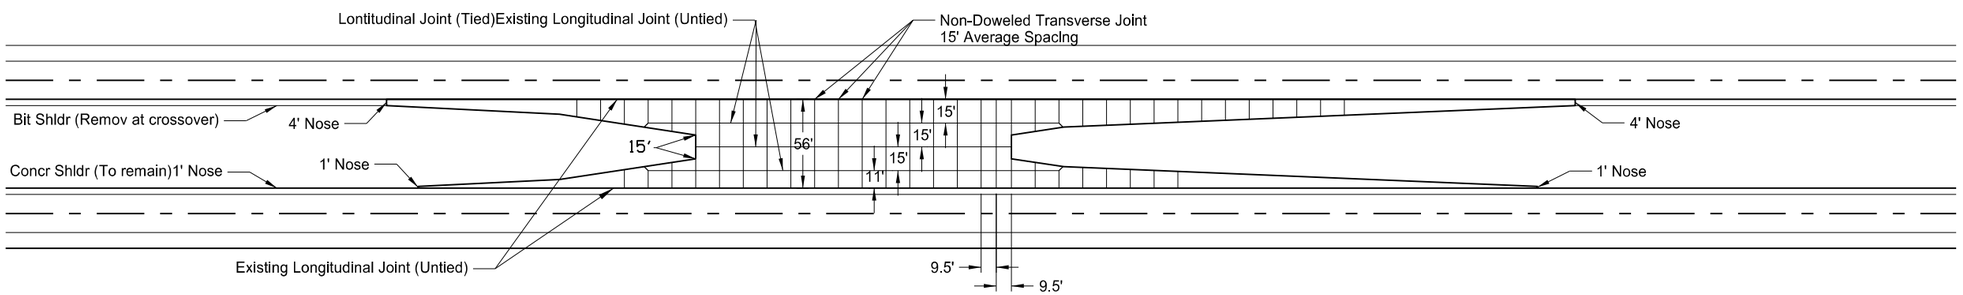

Plan View Paving Joint Layout (Concrete Only)

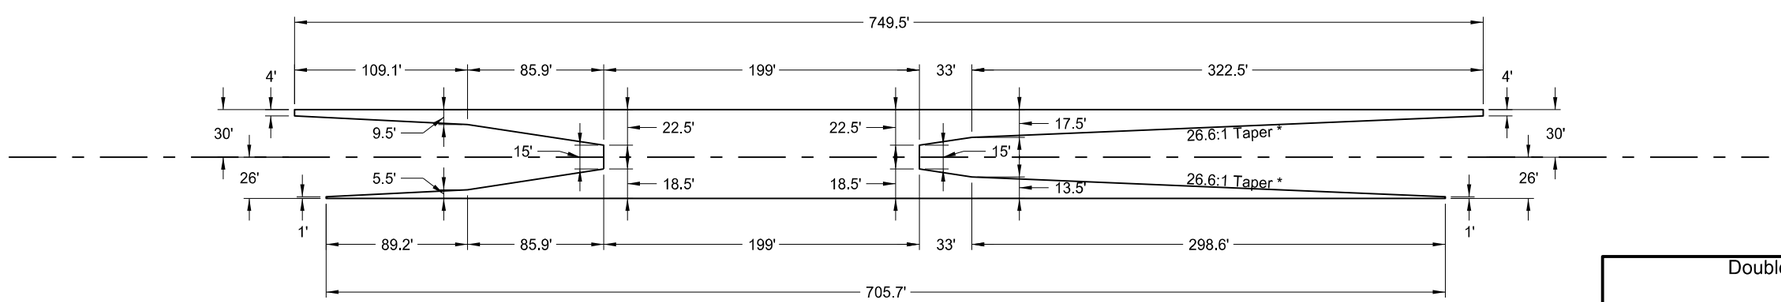

* Required for clearance of the attenuation device and median barrier on the side of the crossover with the work area.

Median Crossover Design Speed = 40 MPH
Taper Length $L = WS^2 / 60$

8 L = 213 / 26.6:1 Taper

This document is preliminary and not for construction or implementation purposes.

PRELIMINARY

Double Median Crossover
84' CL to CL

Project Description

Project Location