



ESTIMATED QUANTITIES

WHITE DELINEATORS	27 EA
YELLOW DELINEATORS	11 EA
DELINEATOR DRUMS	44 EA

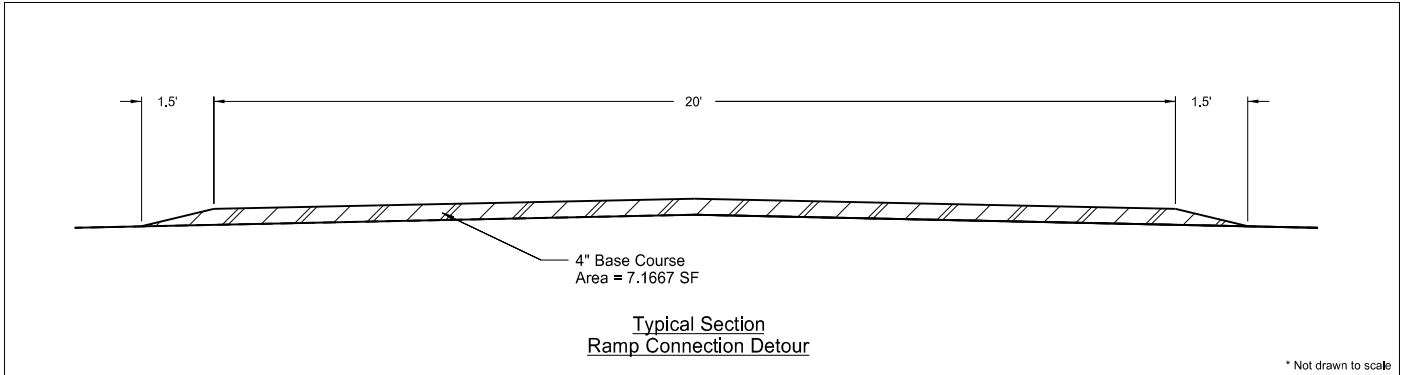

	STATE	PROJECT NO.	SECTION NO.	SHEET NO.
	ND	PROJECT NUMBER	100	PAGE

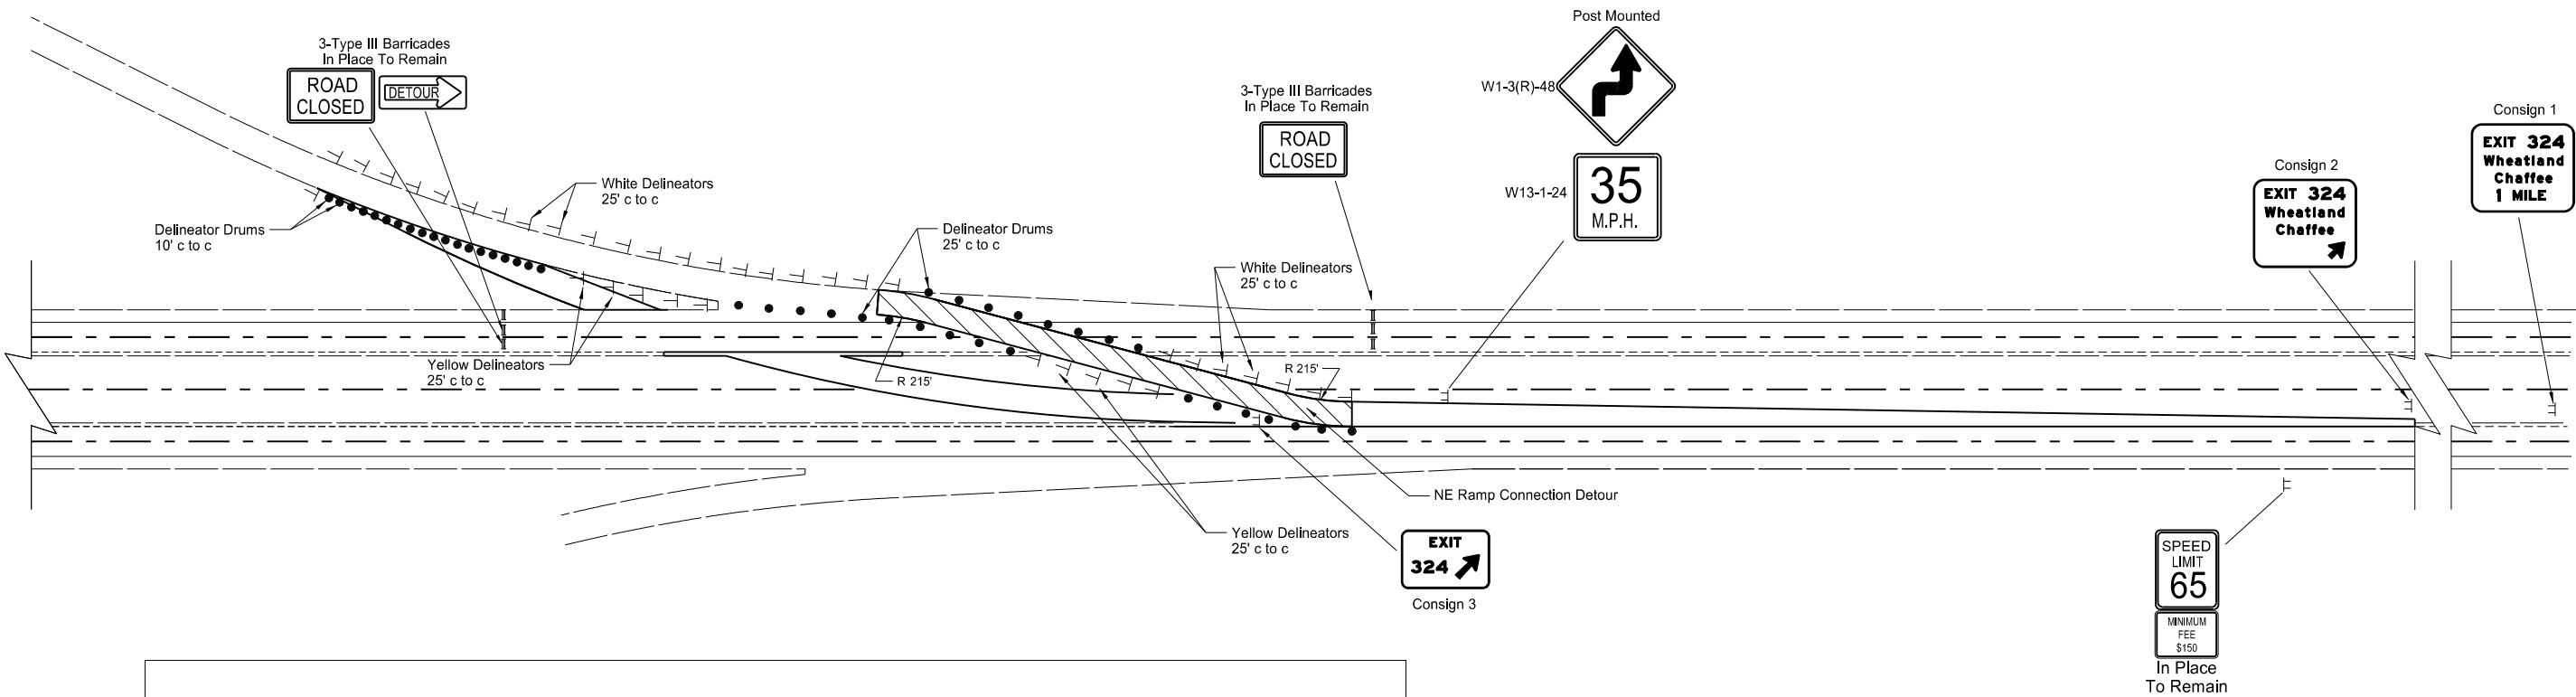

Note: See Construction Sign Detail Sheet for detailed images and dimensions of special signs

Traffic Control - Northeast Ramp connection Detour

Project Description
Project Location

This document
is preliminary
and not for
construction or
implementation
purposes.