



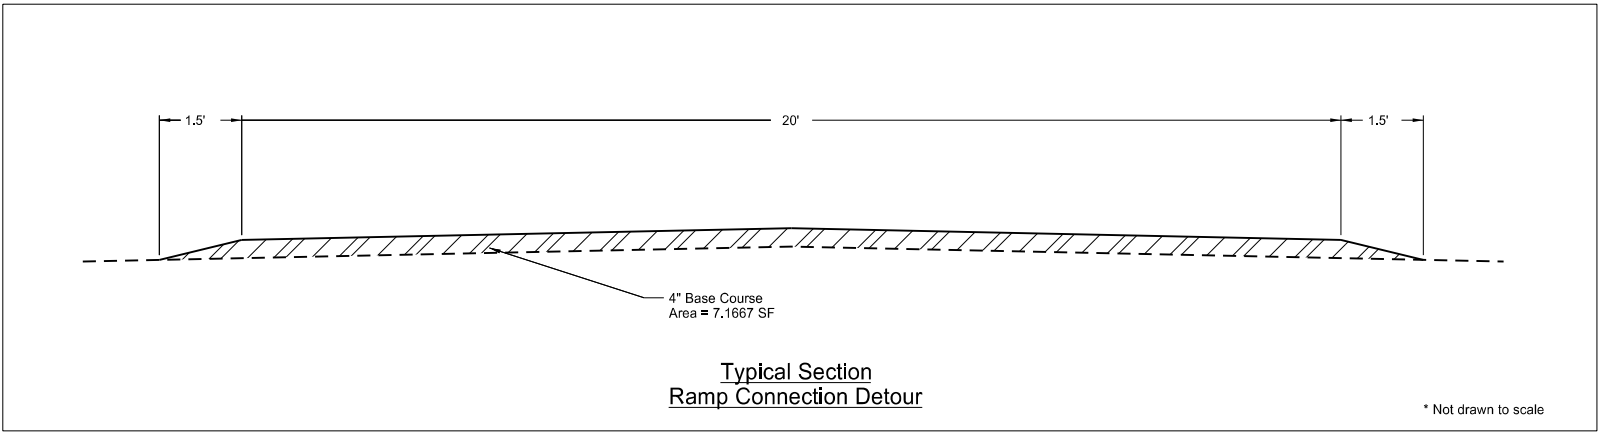

ESTIMATED QUANTITIES

WHITE DELINEATORS	23 EA
YELLOW DELINEATORS	13 EA
DELINEATOR DRUMS	40 EA

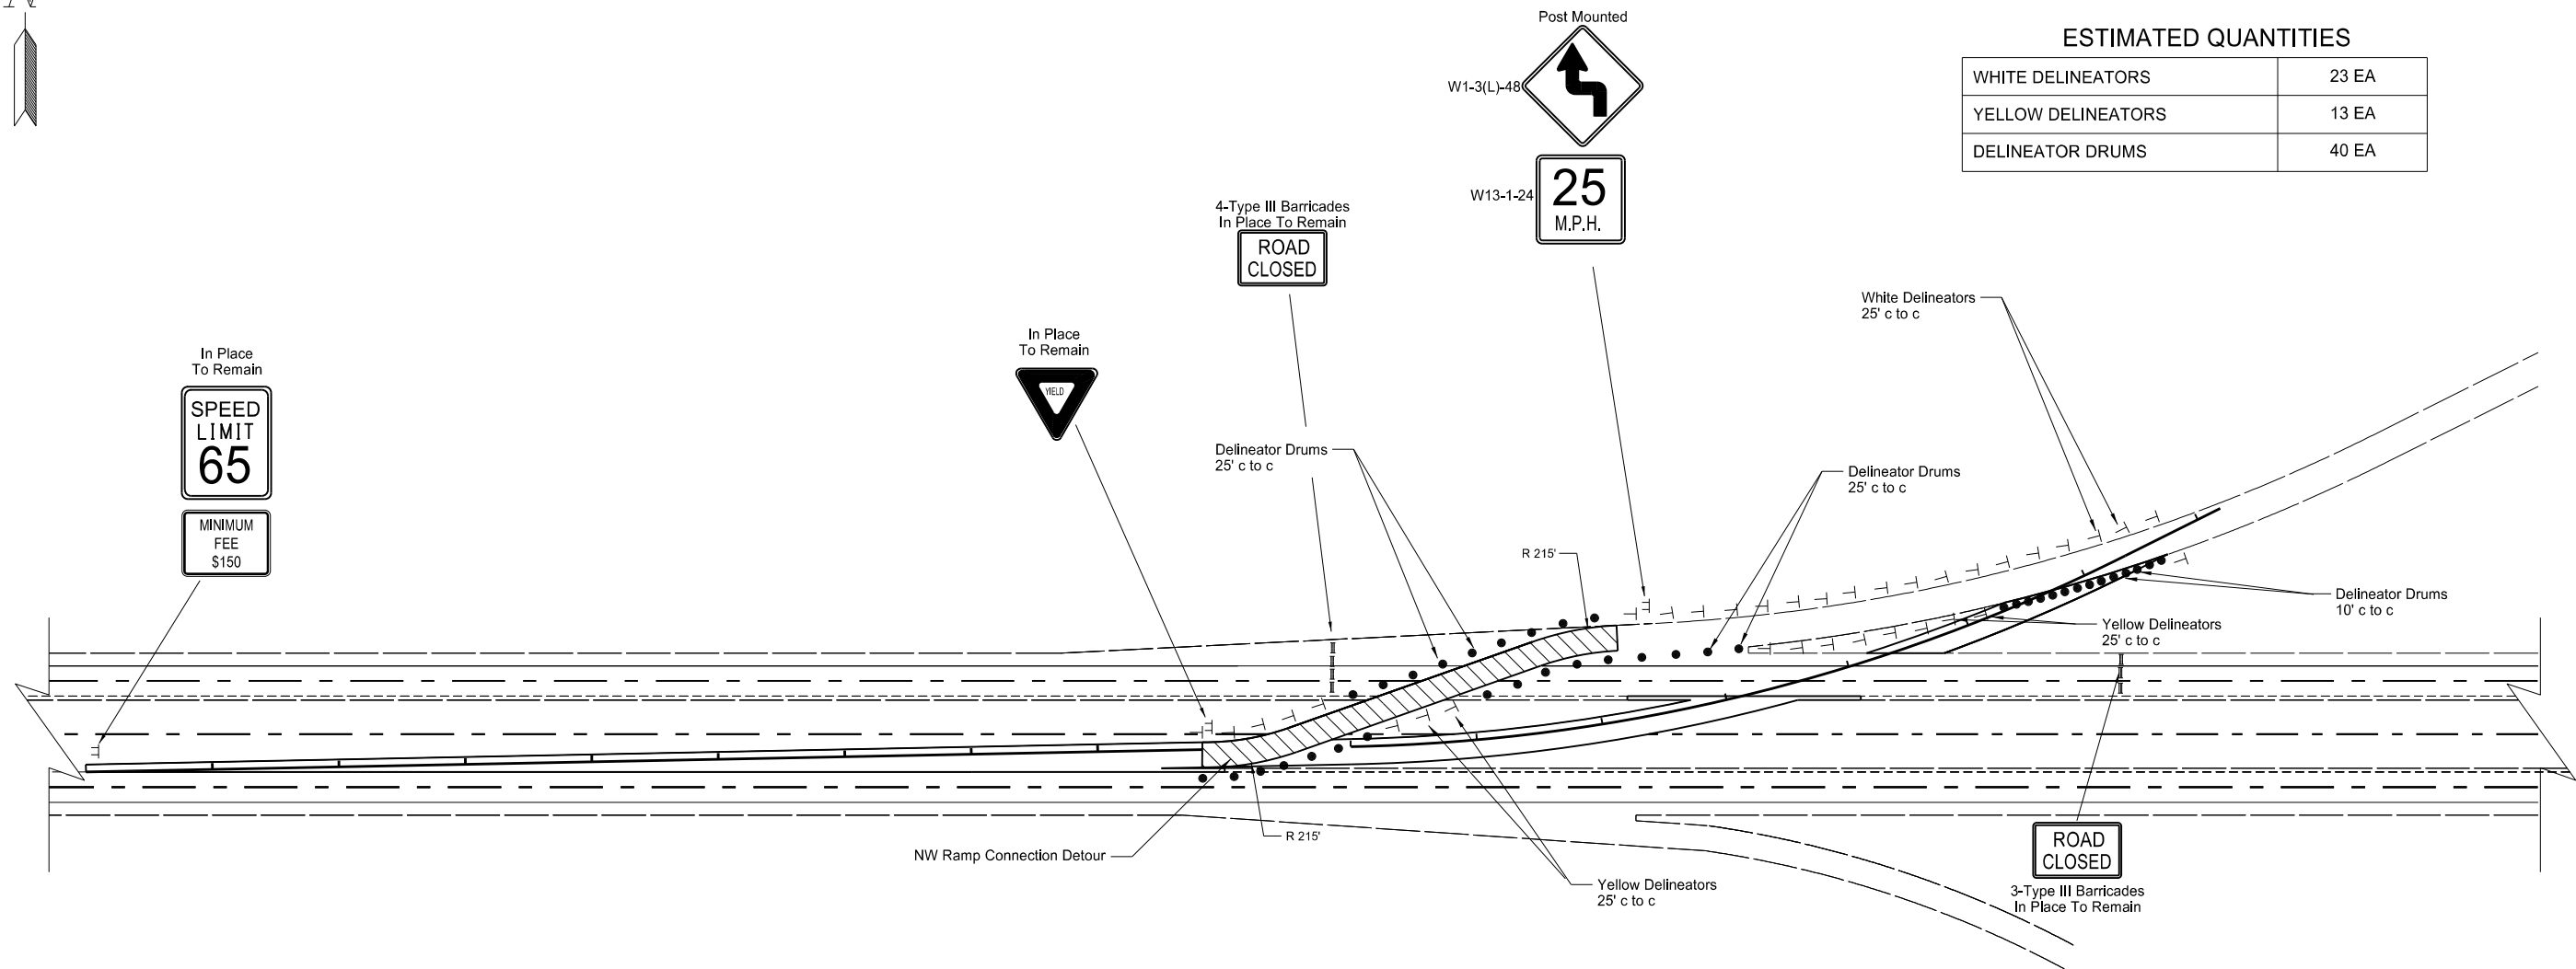

Traffic Control - Northwest Ramp Connection Detour

Project Description
Project Location

This document
is preliminary
and not for
construction or
implementation
purposes.