


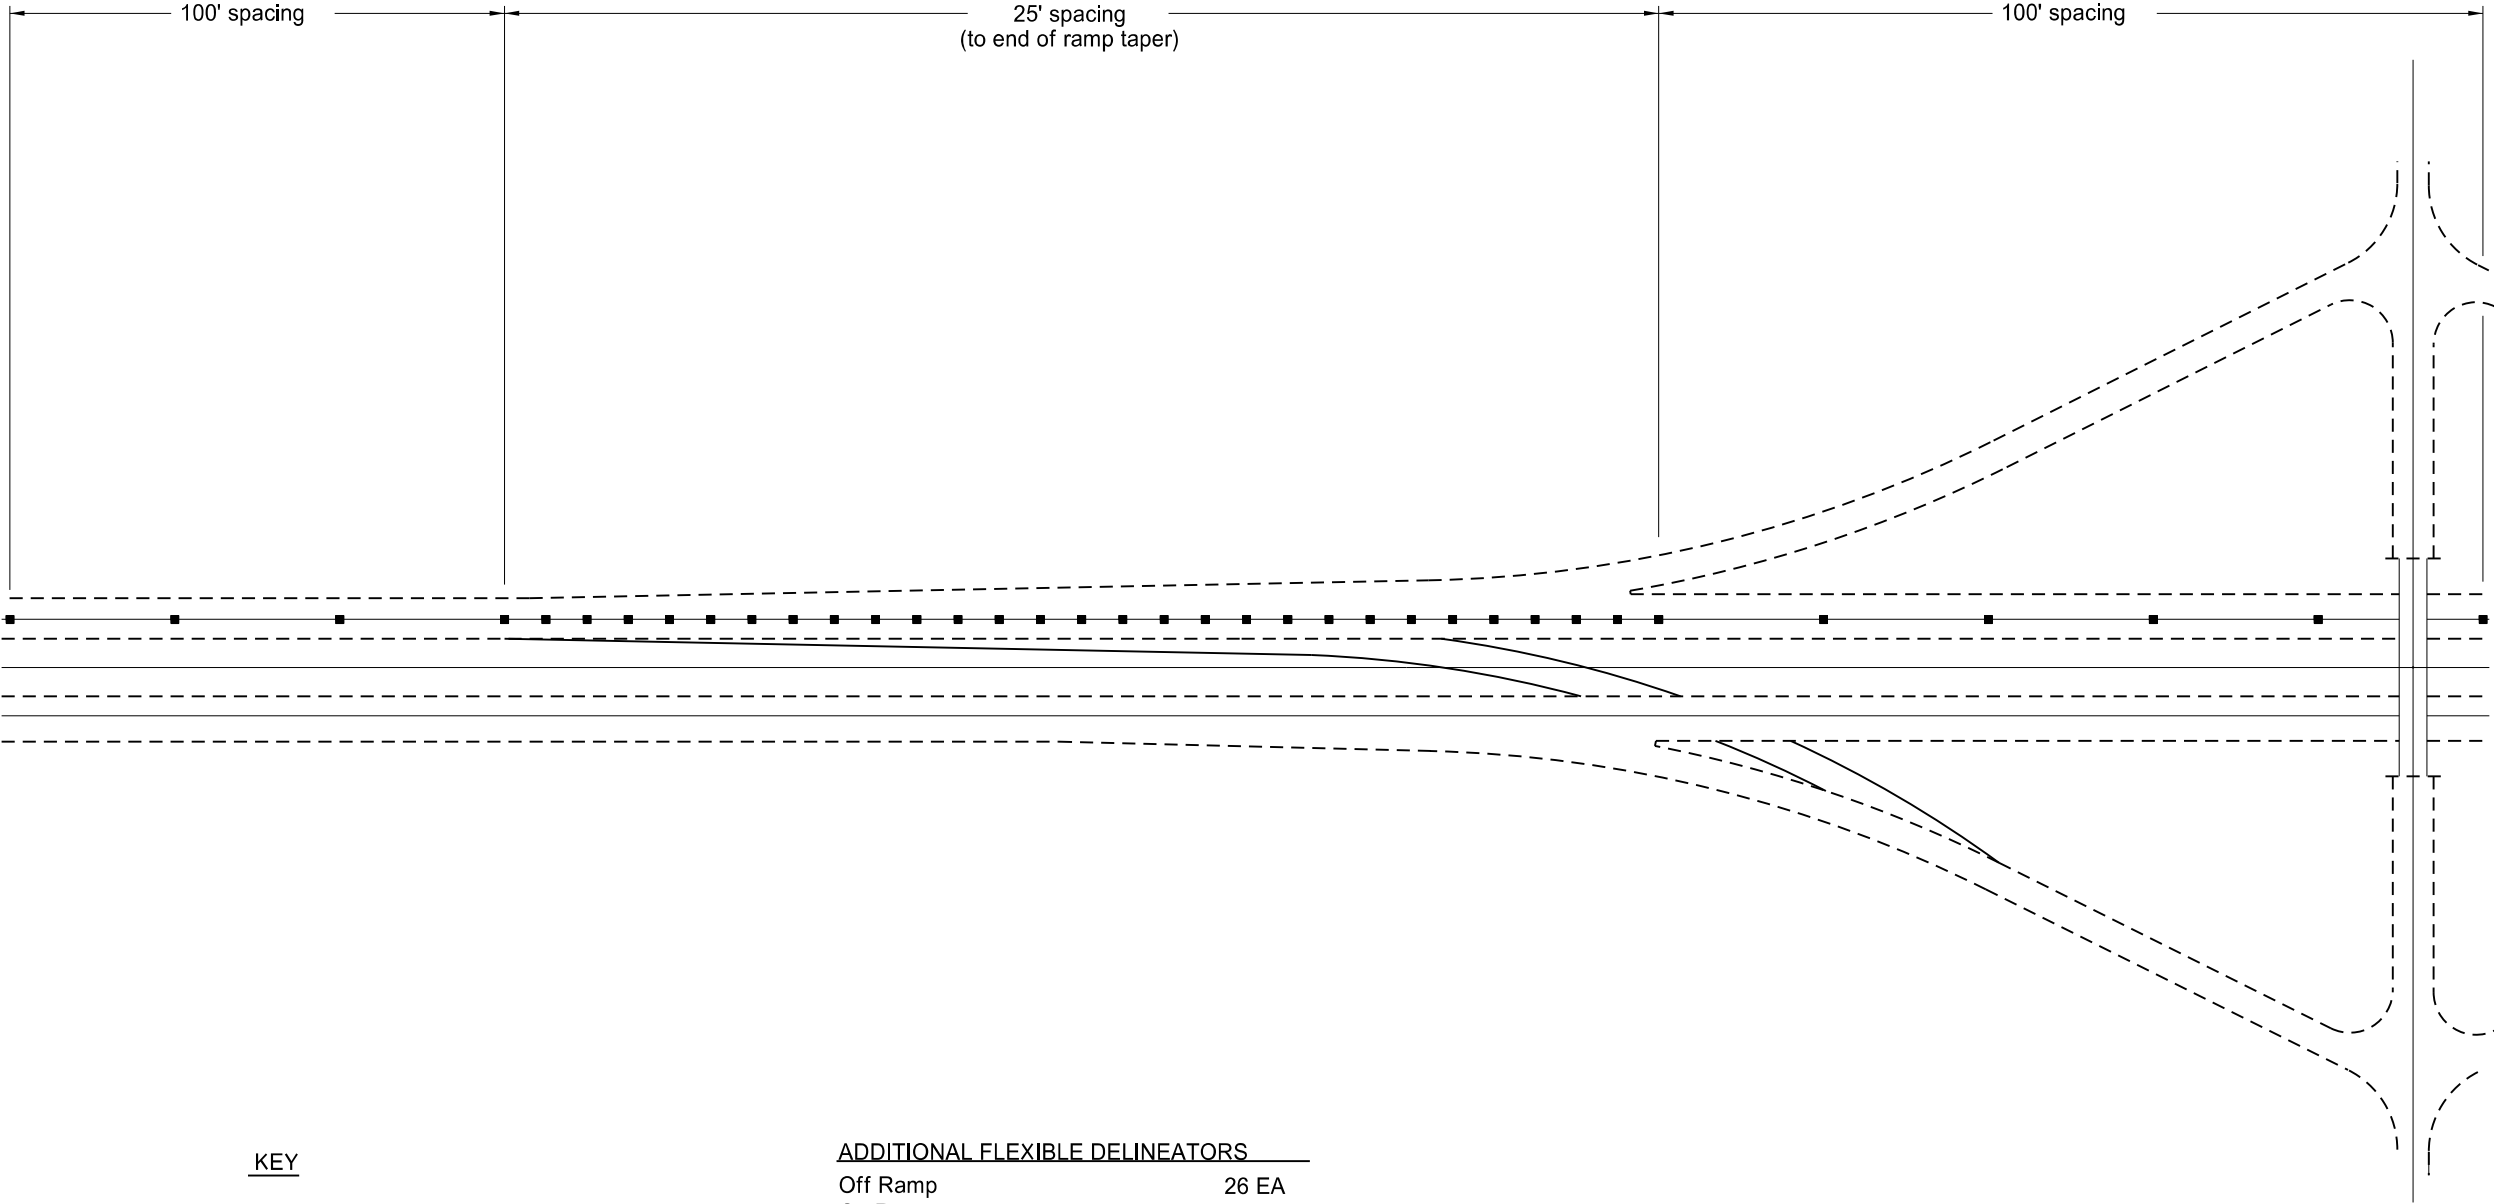

KEY
■ FLEXIBLE DELINEATOR

ADDITIONAL FLEXIBLE DELINEATORS	
Off Ramp	26 EA
On Ramp	40 EA
TOTAL PER INTERCHANGE	66 EA

Main Line Traffic Control at OFF Ramp connection	This document is preliminary and not for construction or implementation purposes.
Project Description	
Project Location	