


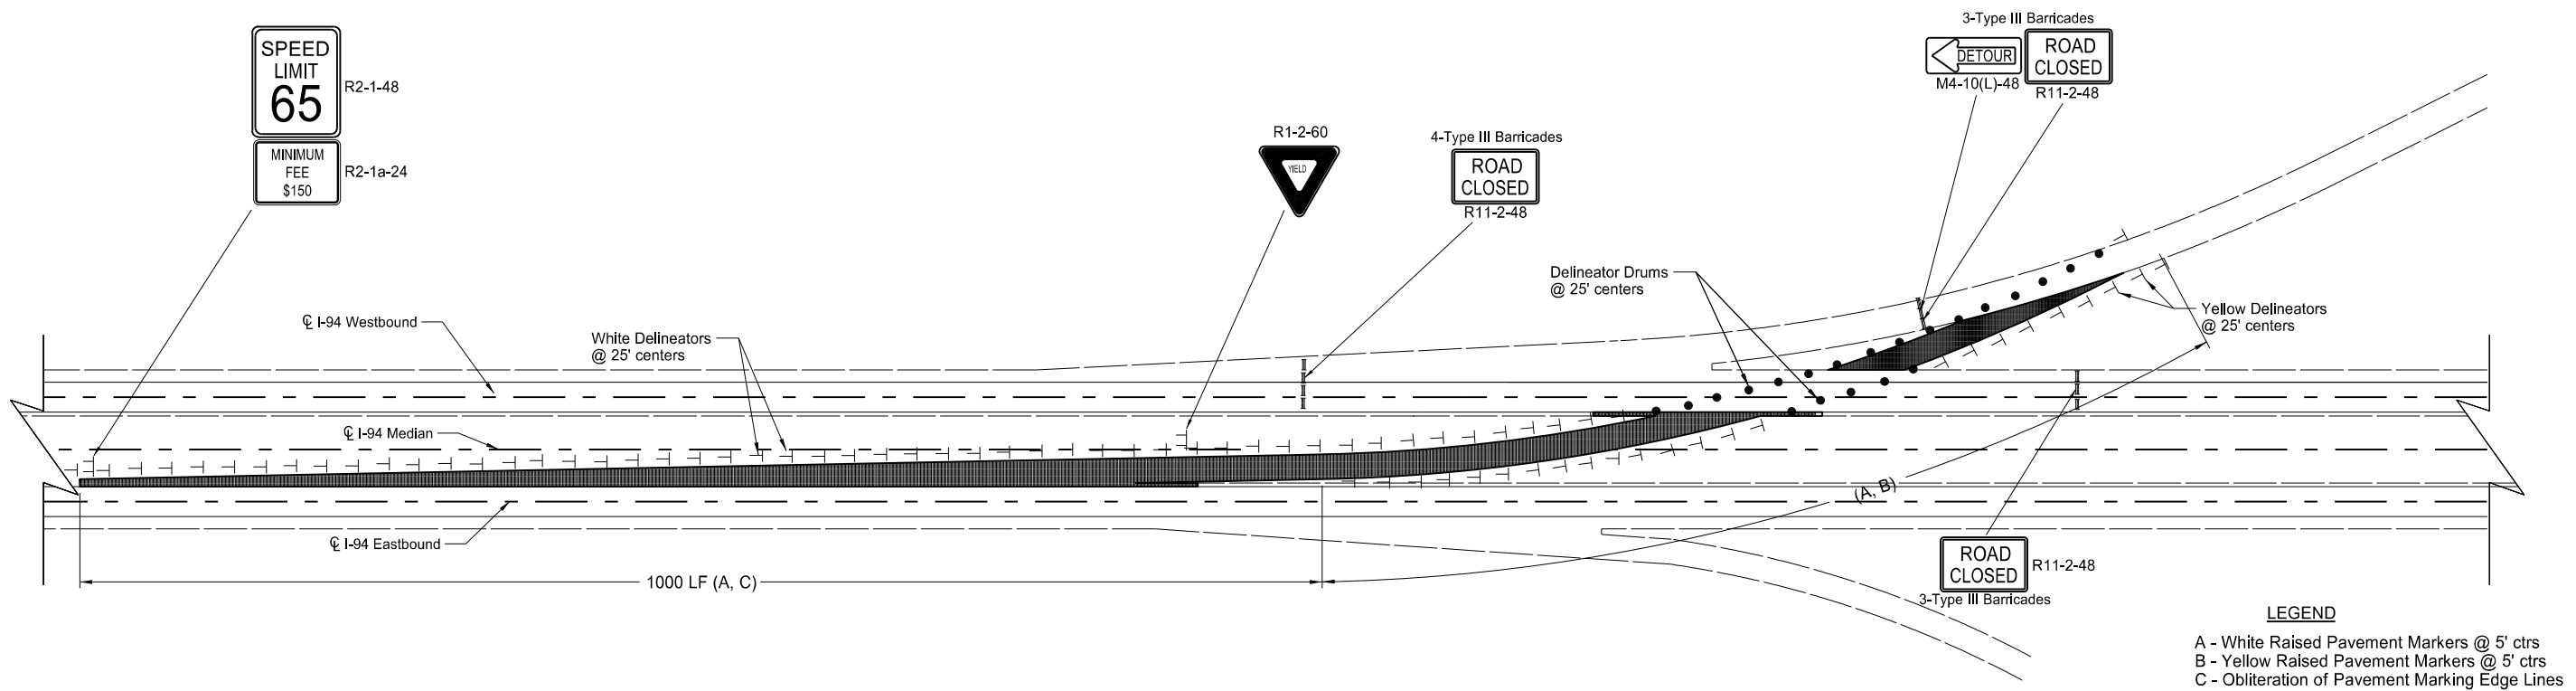

ESTIMATED QUANTITIES

WHITE DELINEATORS	51 EA
YELLOW DELINEATORS	24 EA
DELINEATOR DRUMS	21 EA
WHITE RAISED PAVEMENT MARKERS*	360 EA
YELLOW RAISED PAVEMENT MARKERS*	160 EA
OBLITERATION OF PAVEMENT MARKING**	300 SF
TYPE III BARRICADES	10 EA

* 5' Centers
** Eastbound Edge Line

Northwest Ramp Connection Traffic Control

Project Description
Project Location

This document
is preliminary
and not for
construction or
implementation
purposes.