	STATE	PROJECT NO.	SECTION NO.	SHEET NO.
	ND	PROJECT NUMBER	100	PAGE

LEGEND


A - White Raised Pavement Markers @ 5' ctrs
B - Yellow Raised Pavement Markers @ 5' ctrs
C - Obliteration of Pavement Marking Edge Lines


DELINEATORS
White Ea
Yellow Ea

DELINEATOR DRUMS
Ea

RAISED PAVEMENT MARKERS
White Ea
Yellow Ea

OBLITERATION OF PAVEMENT MARKING
SF

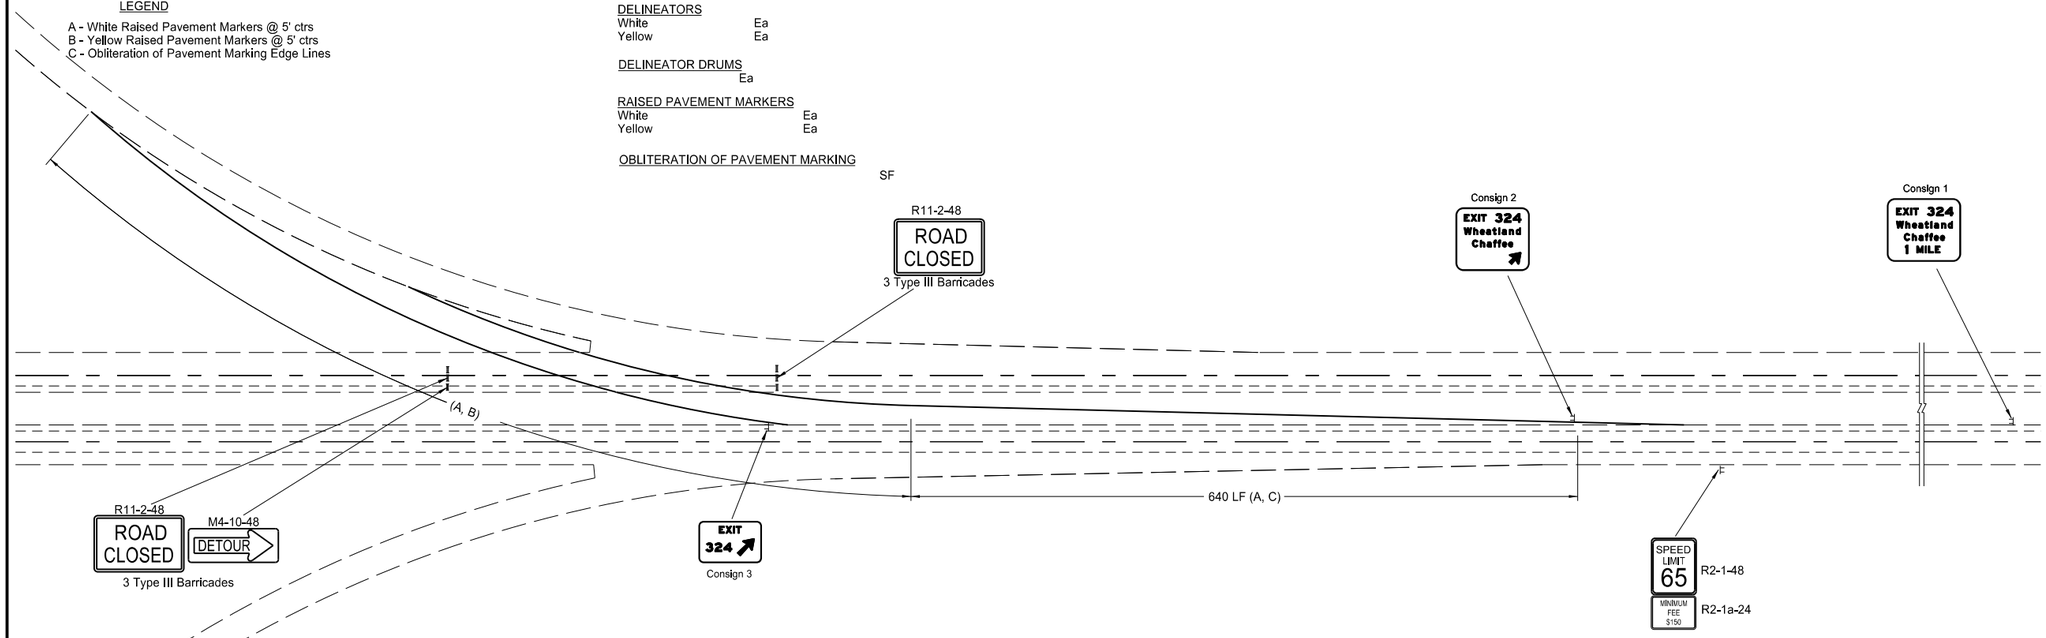

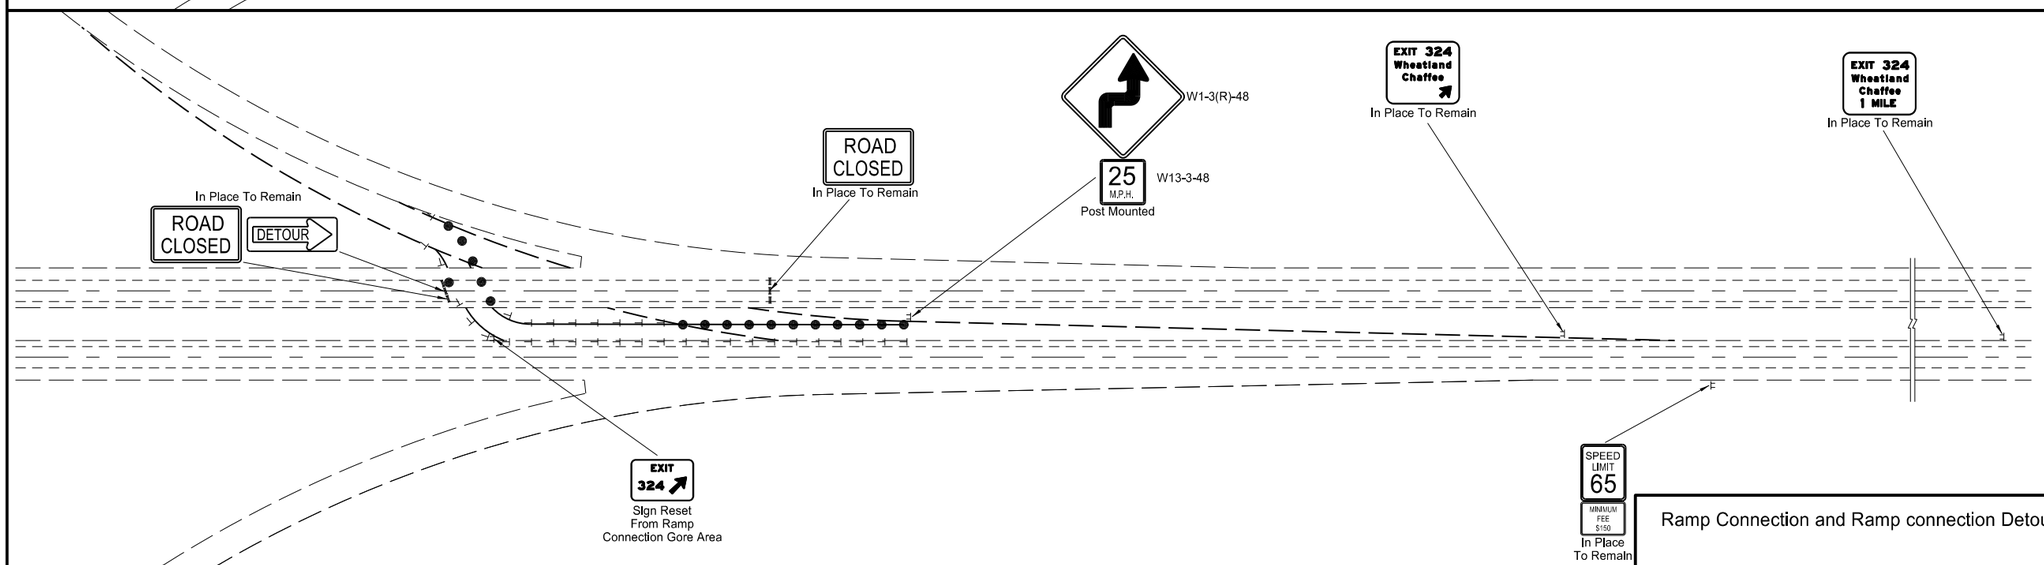

Ramp Connection and Ramp connection Detour

Project Description

Project Location

This document is preliminary and not for construction or implementation purposes.

PRELIMINARY