


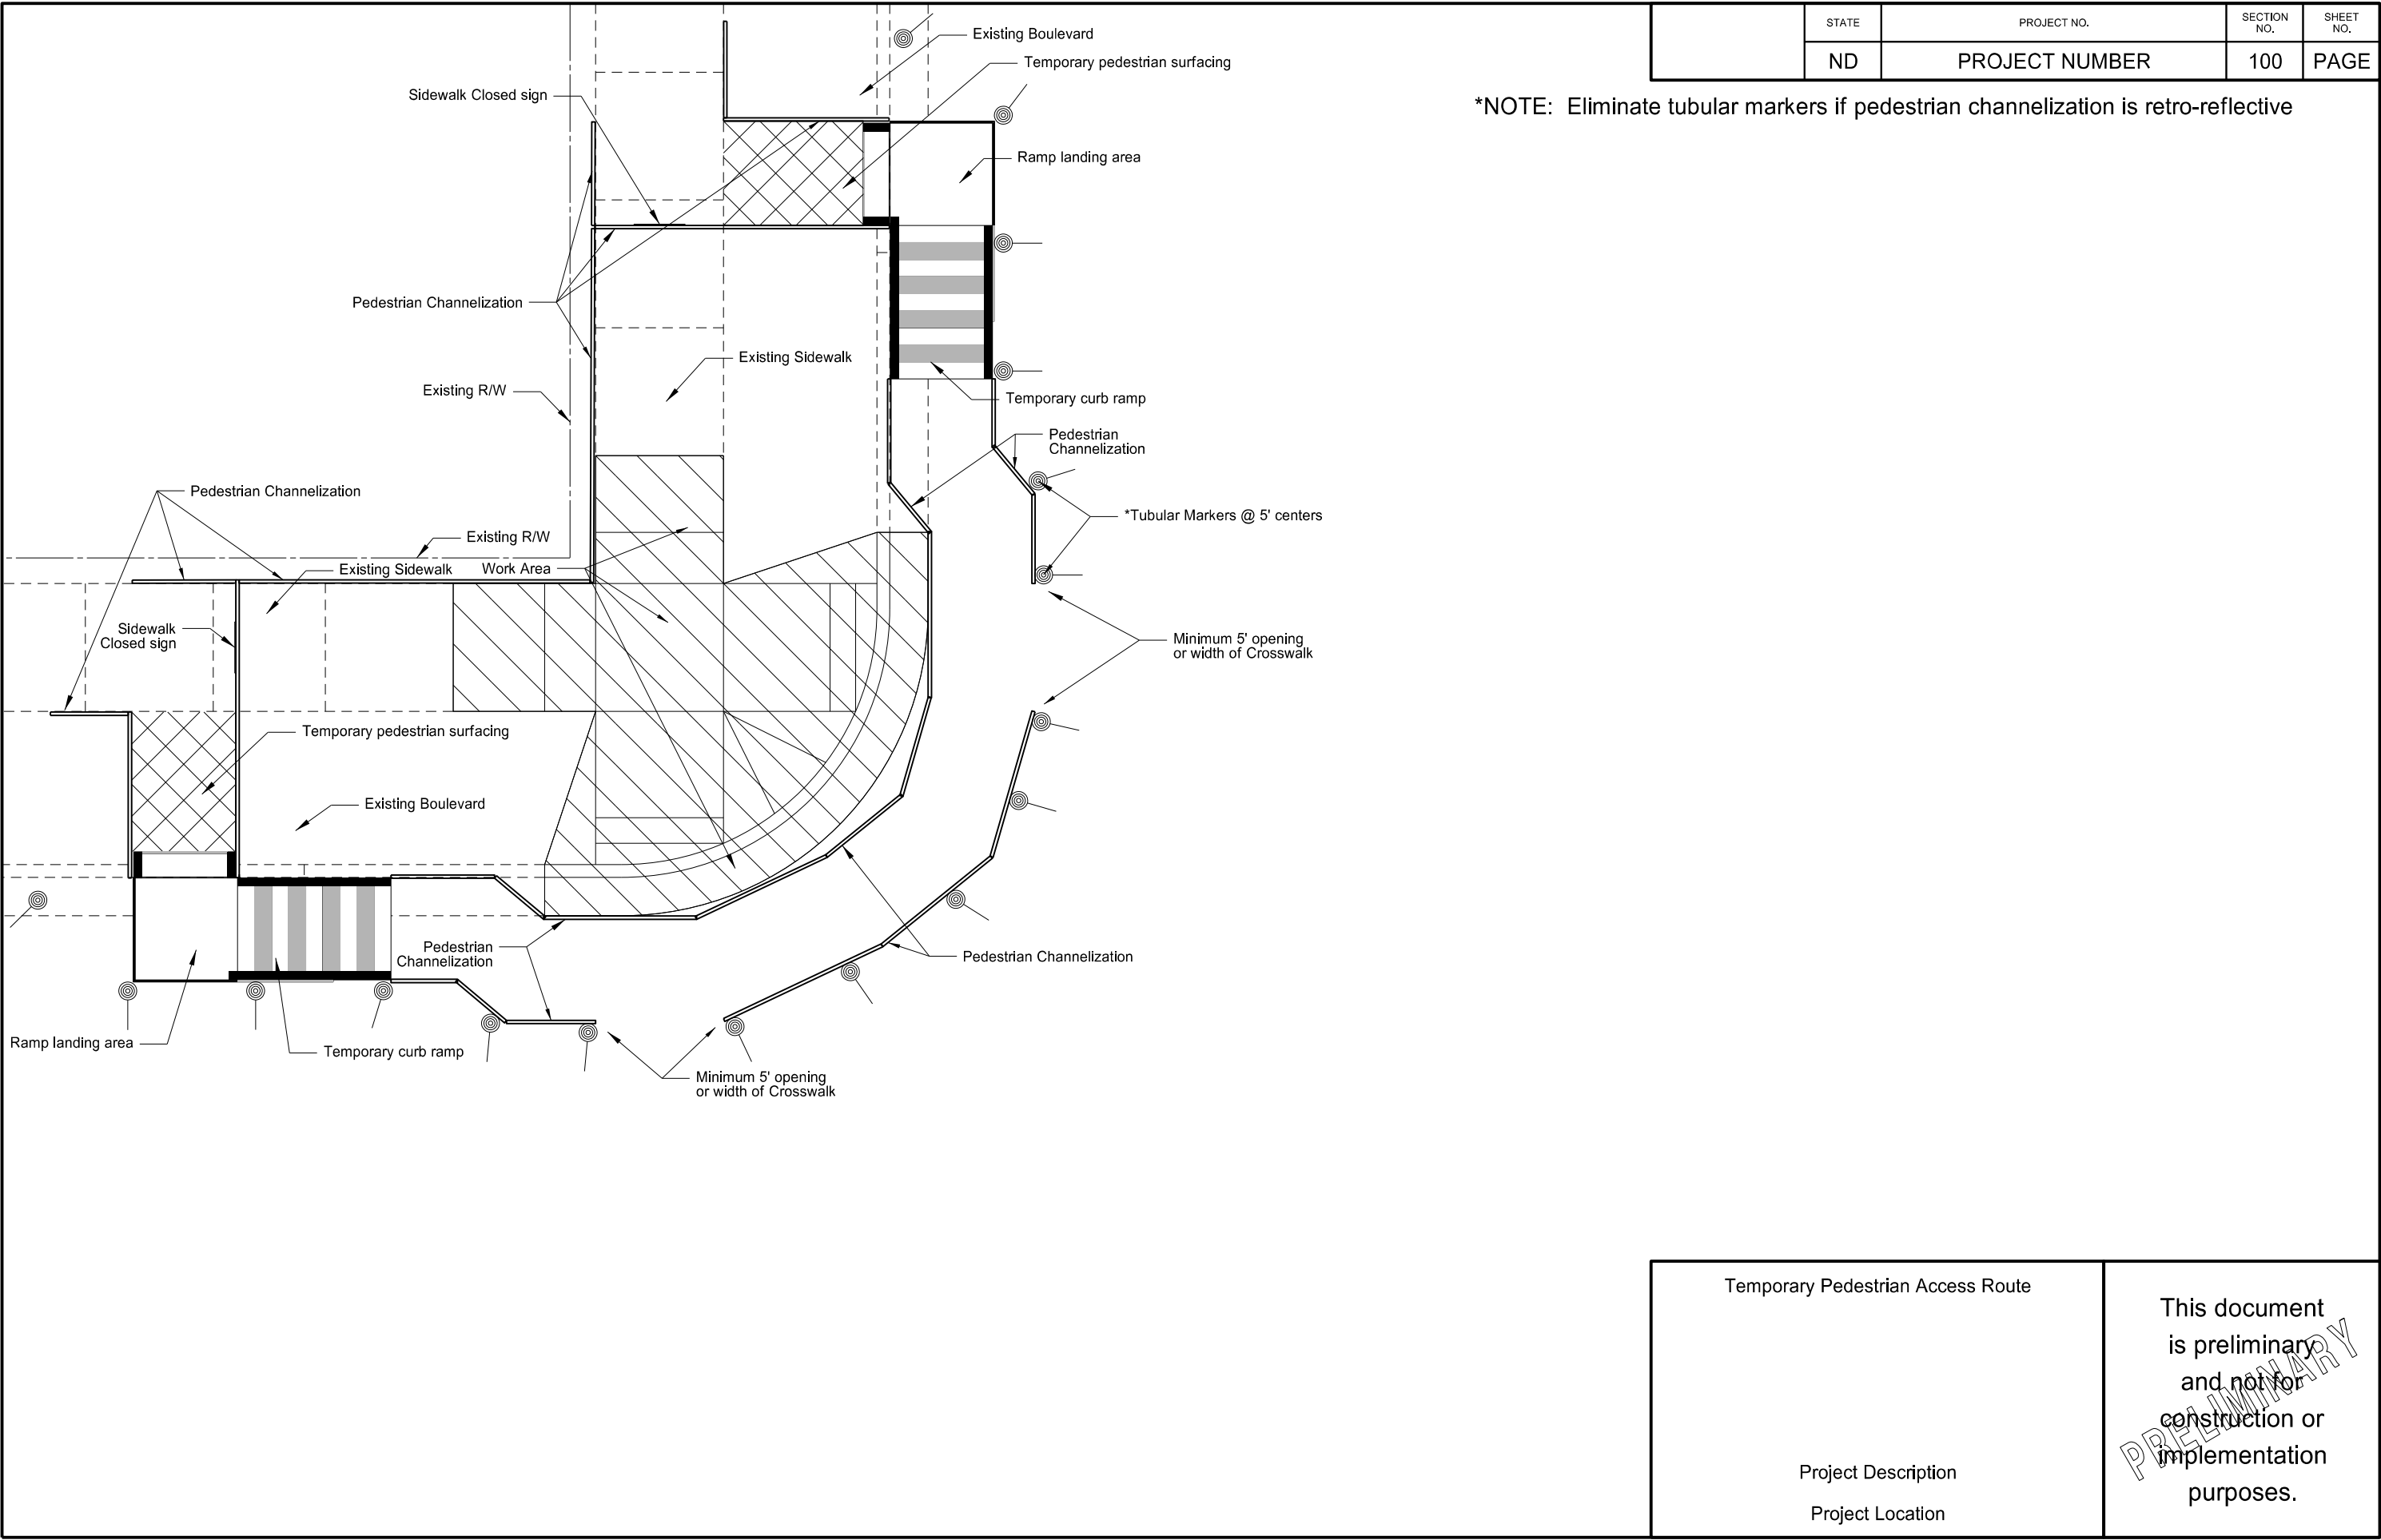

\*NOTE: Eliminate tubular markers if pedestrian channelization is retro-reflective

|  |       |                |             |           |
|--|-------|----------------|-------------|-----------|
|  | STATE | PROJECT NO.    | SECTION NO. | SHEET NO. |
|  | ND    | PROJECT NUMBER | 100         | PAGE      |

|                                   |                                                                                   |
|-----------------------------------|-----------------------------------------------------------------------------------|
| Temporary Pedestrian Access Route | This document is preliminary and not for construction or implementation purposes. |
| Project Description               |                                                                                   |
| Project Location                  |                                                                                   |