
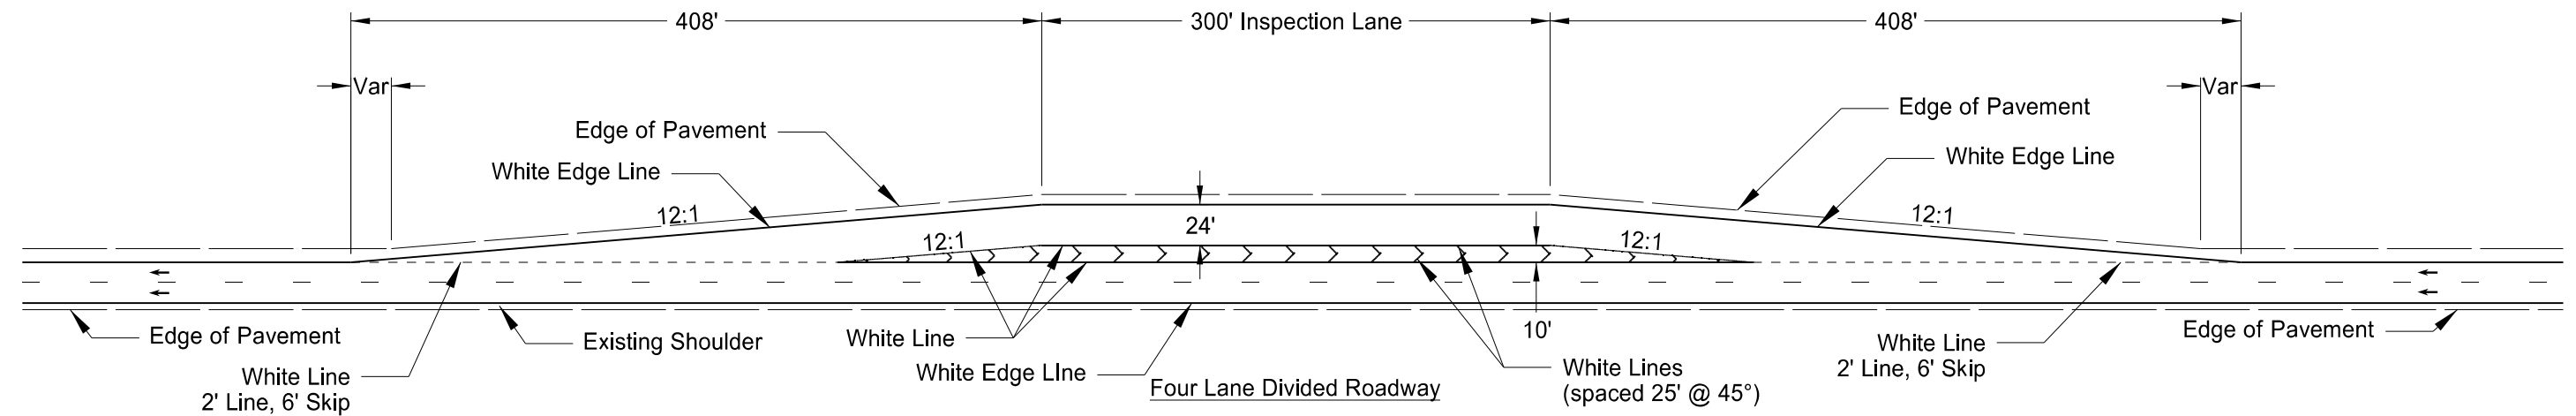


	STATE	PROJECT NO.	SECTION NO.	SHEET NO.
	ND	PROJECT NUMBER	100	PAGE

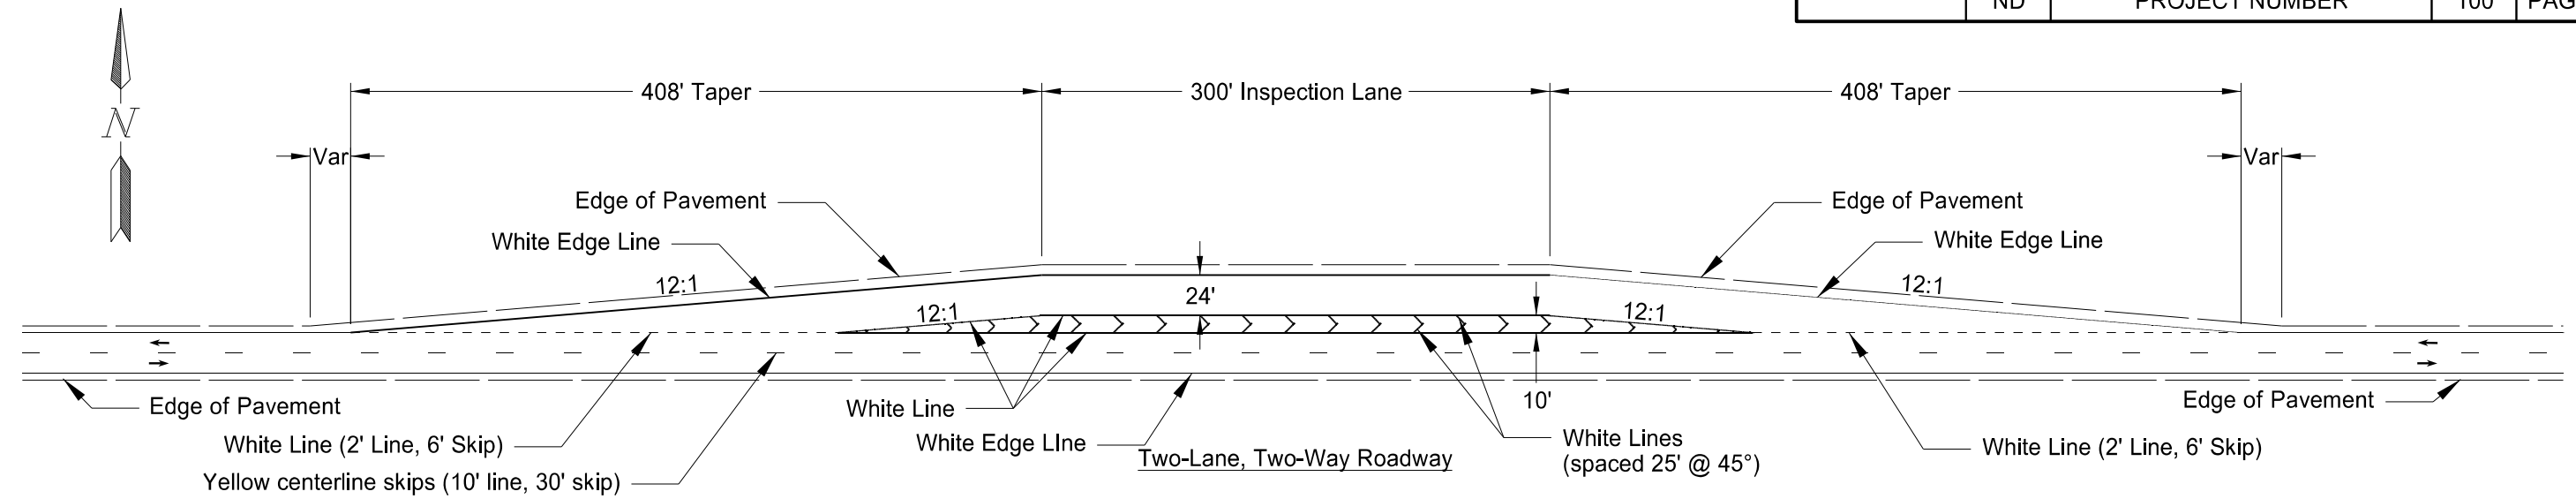

Highway Patrol Inspection Turnout Pavement Marking

Project Description
Project Location

This document
is preliminary
and not for
construction or
implementation
purposes.