


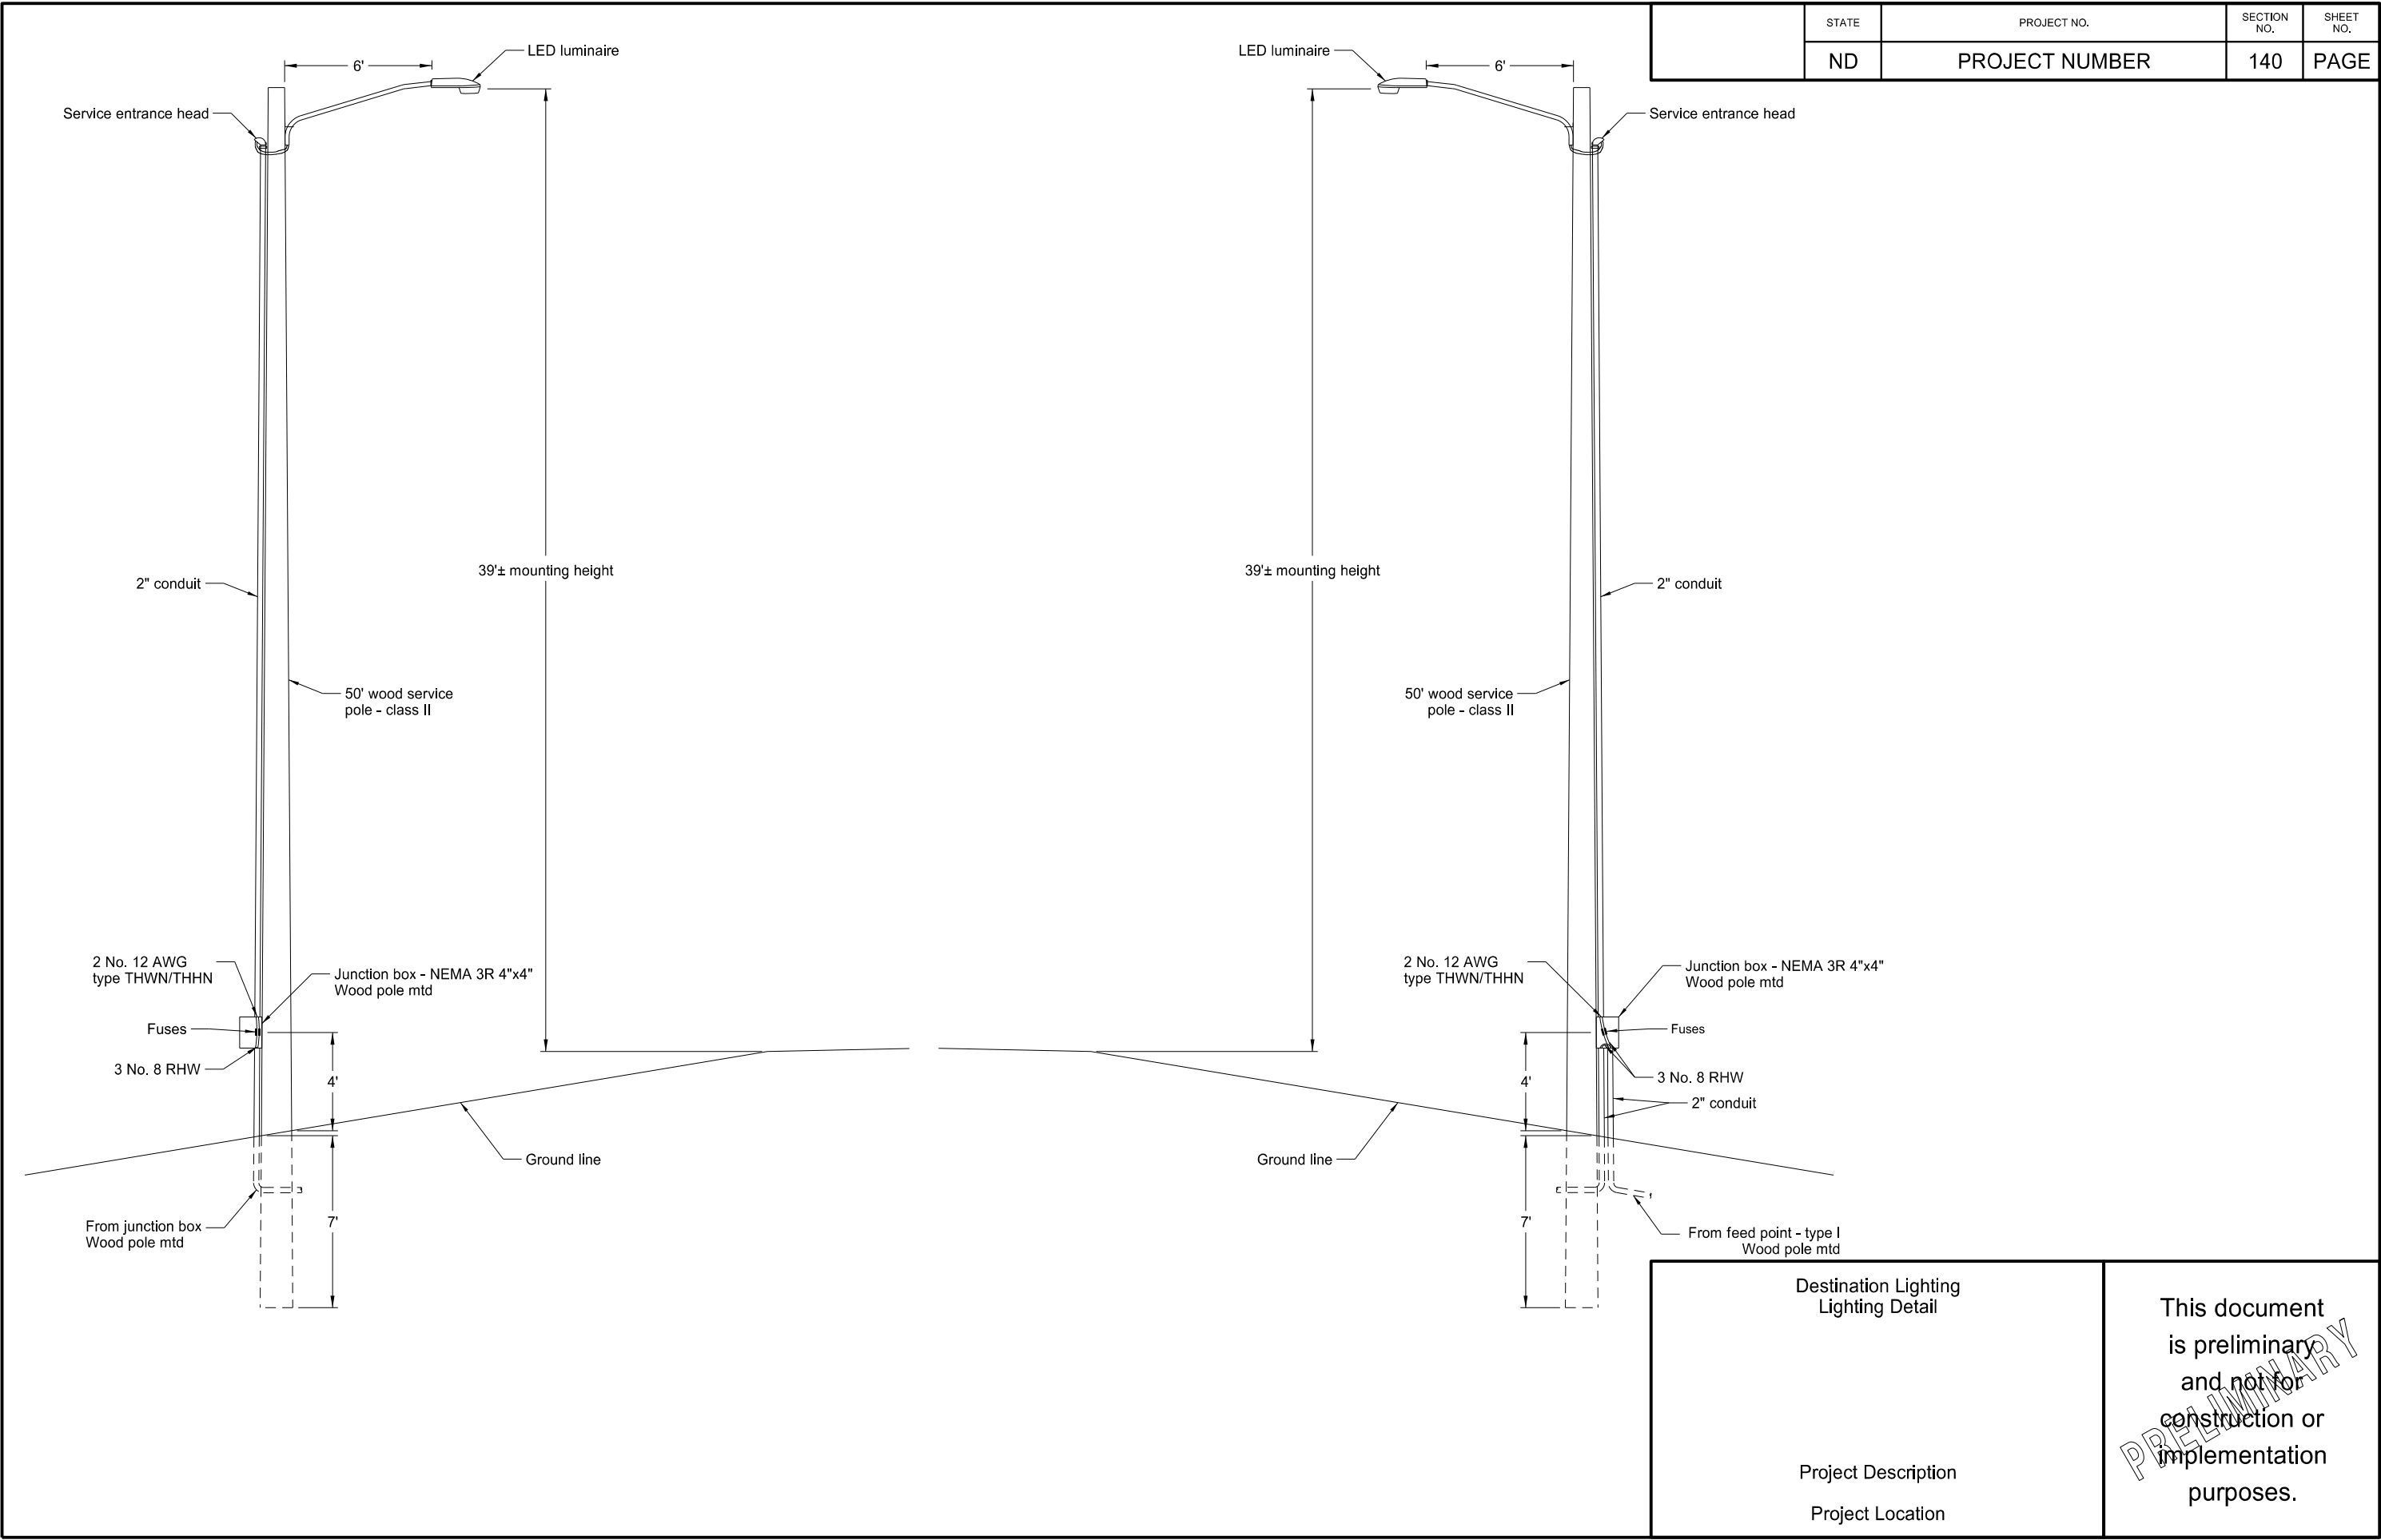

	STATE	PROJECT NO.	SECTION NO.	SHEET NO.
	ND	PROJECT NUMBER	140	PAGE

Destination Lighting Lighting Detail	This document is preliminary and not for construction or implementation purposes.
Project Description	
Project Location	