23 U.S.C. § 407 Documents
NDDOT Reserves All Objections

STATE	PROJECT NO.	SECTION NO.	SHEET NO.
ND	PROJECT NUMBER	SEC	PAGE

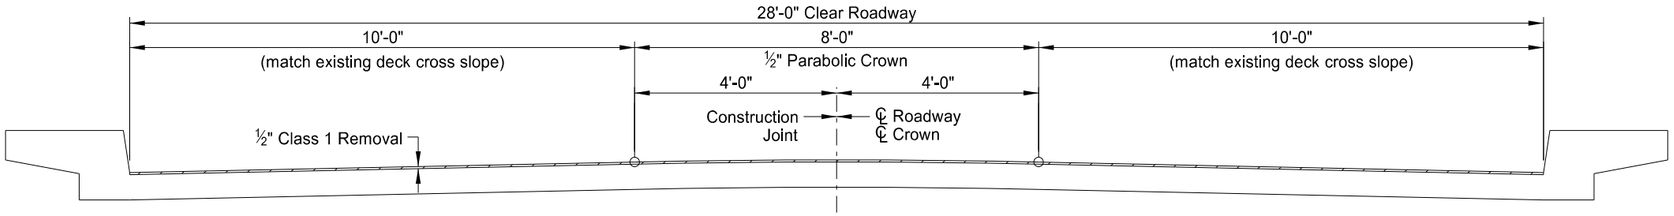

(SHOWING REMOVAL)

TYPICAL DECK SECTION

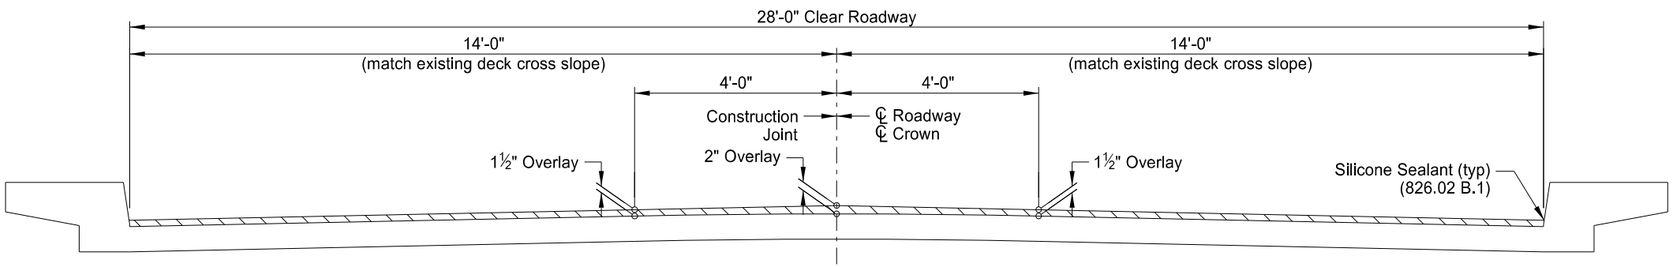

(SHOWING OVERLAY)

TYPICAL DECK SECTION

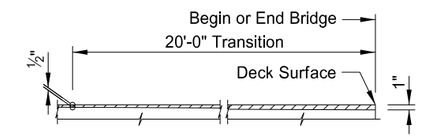

(SHOWING REMOVAL AT BRIDGE ENDS)

DECK ELEVATION

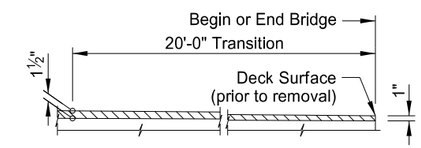

(SHOWING OVERLAY AT BRIDGE ENDS)

DECK ELEVATION

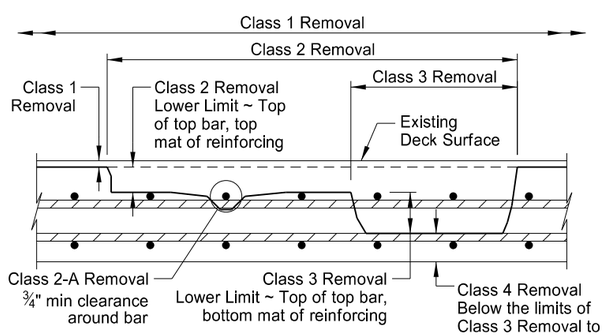

(SHOWING REMOVALS)

EXISTING BRIDGE DECK SECTION

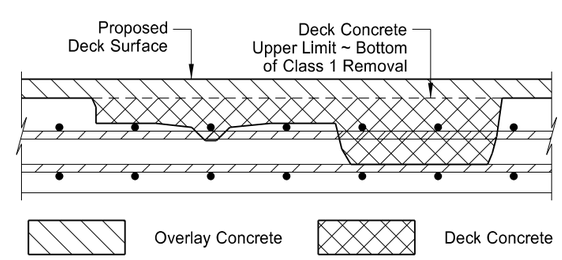

(SHOWING DECK & OVERLAY CONCRETE)

PROPOSED BRIDGE DECK SECTION

This drawing is preliminary and not for construction or implementation purposes.

PRELIMINARY

QUANTITIES	
OVERLAY CONCRETE	CY
DECK CONCRETE	CY
CLASS 1 REMOVAL	SY
CLASS 2 REMOVAL	SY
CLASS 2-A REMOVAL	LF
CLASS 3 REMOVAL	SY
CLASS 4 REMOVAL	SY

LOCATION

DECK OVERLAY DETAILS

DRAWING NO. 00-000.000-0