


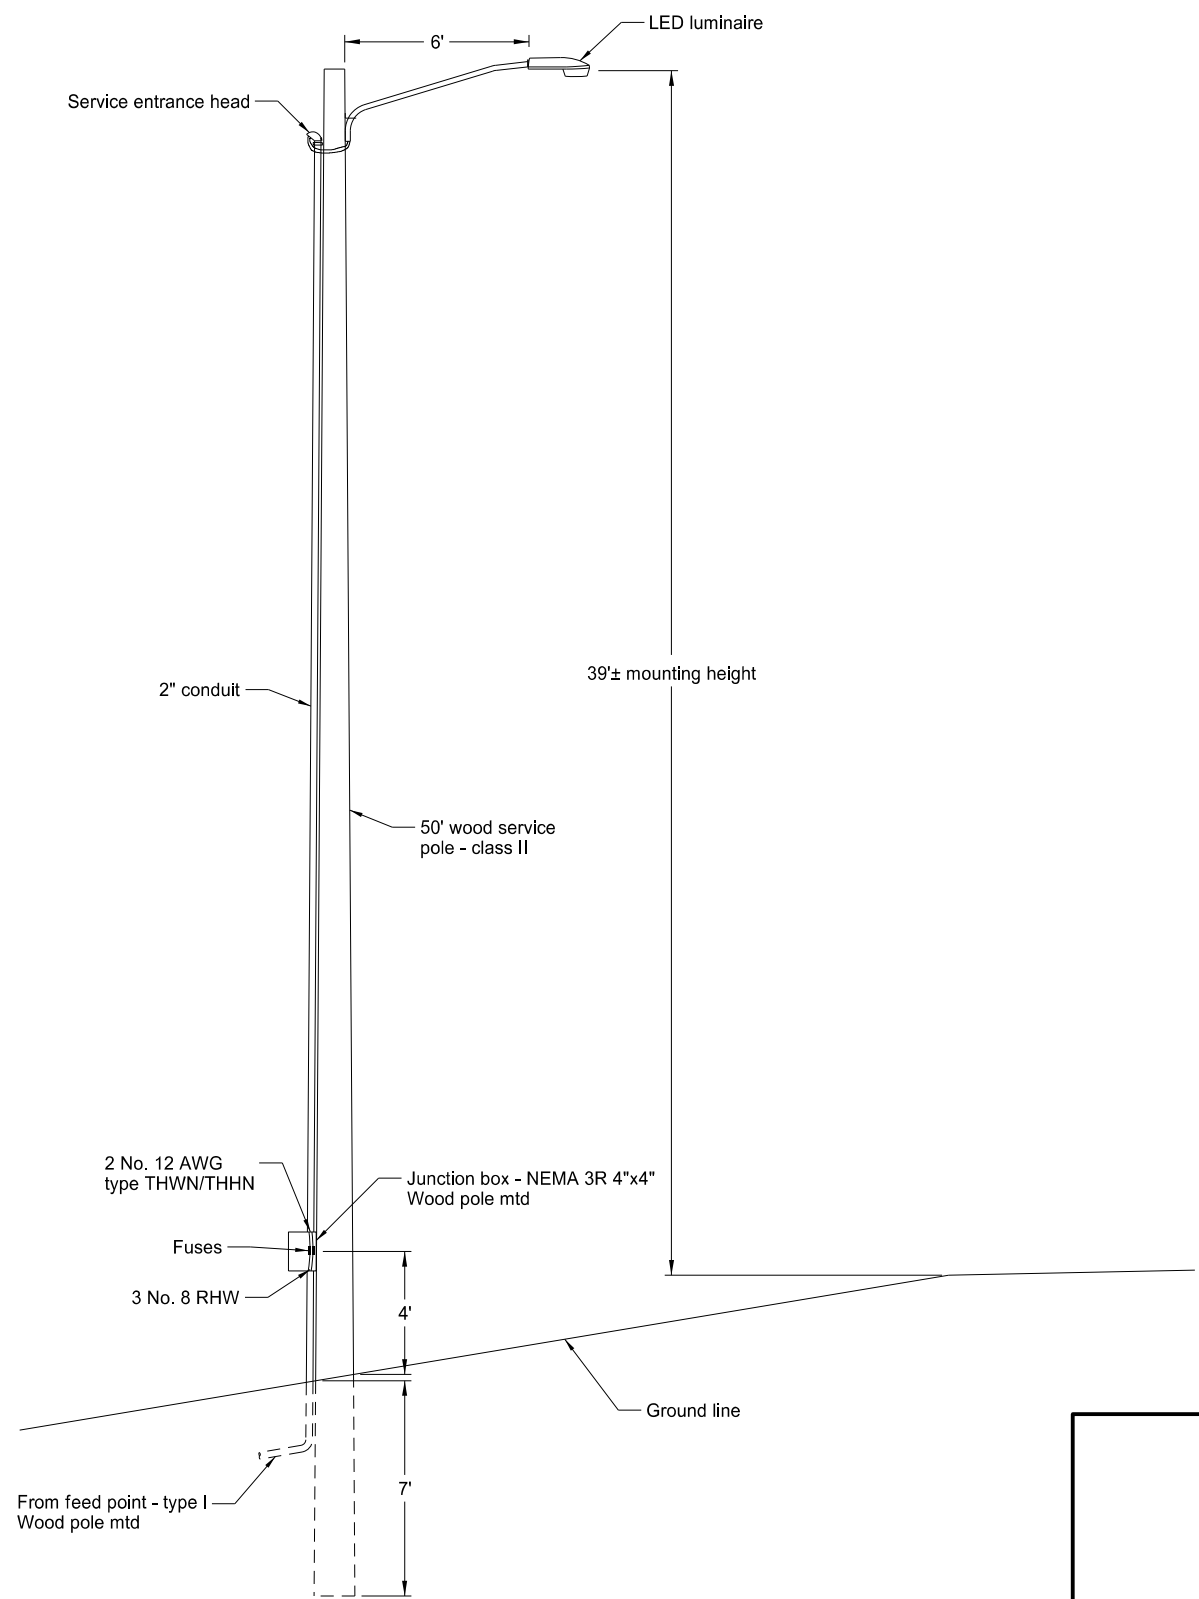

Destination Lighting
Lighting Detail

Project Description
Project Location

This document
is preliminary
and not for
construction or
implementation
purposes.